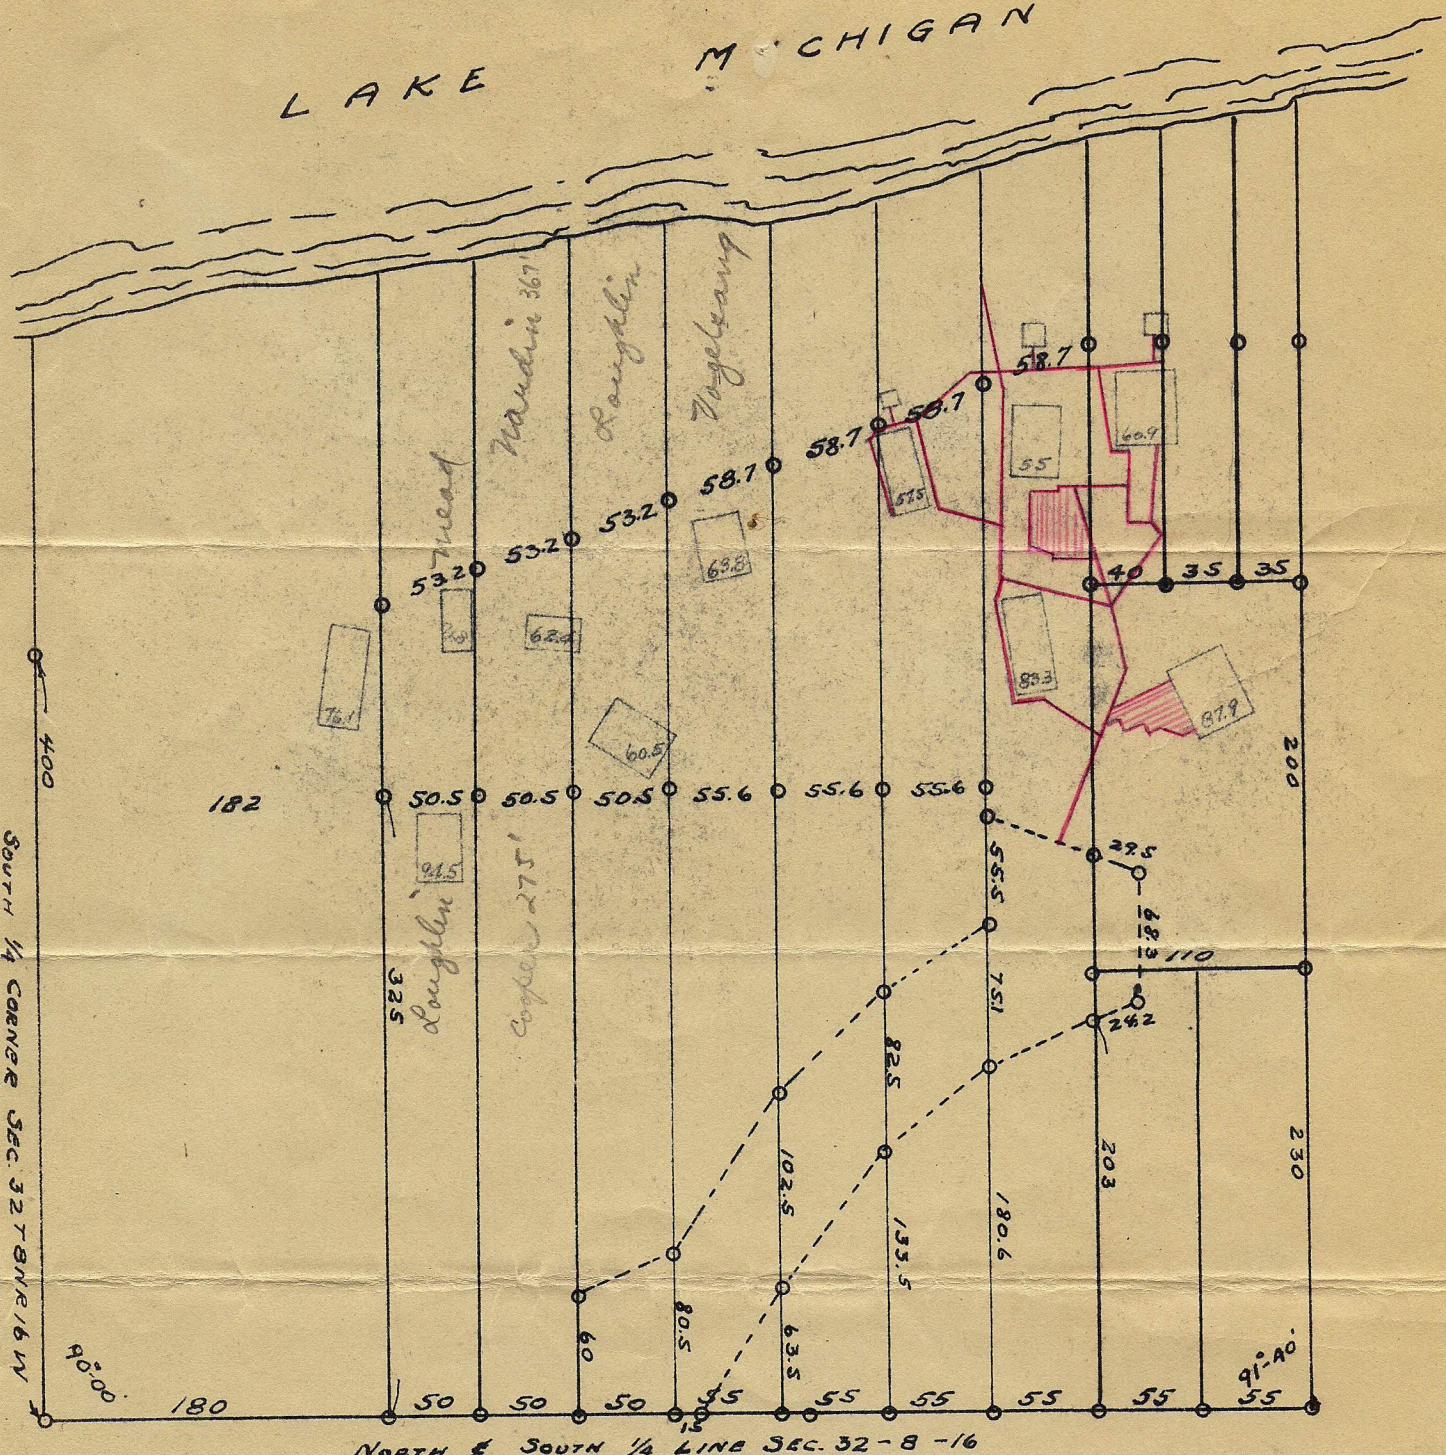

MAP OF SURVEY VOGELSANG PROPERTY

PART OF SW FR. 1/4 SEC. 32-8-16
OTTAWA CO. MICHIGAN
C.T. BOWEN, CO. SURVEYOR.
1936

NOTE: Figures in buildings are the elevations above Lake Michigan
Red lines are walks or platforms.

Mrs Janet B Nardin